TSM 100SS - PLYWOOD

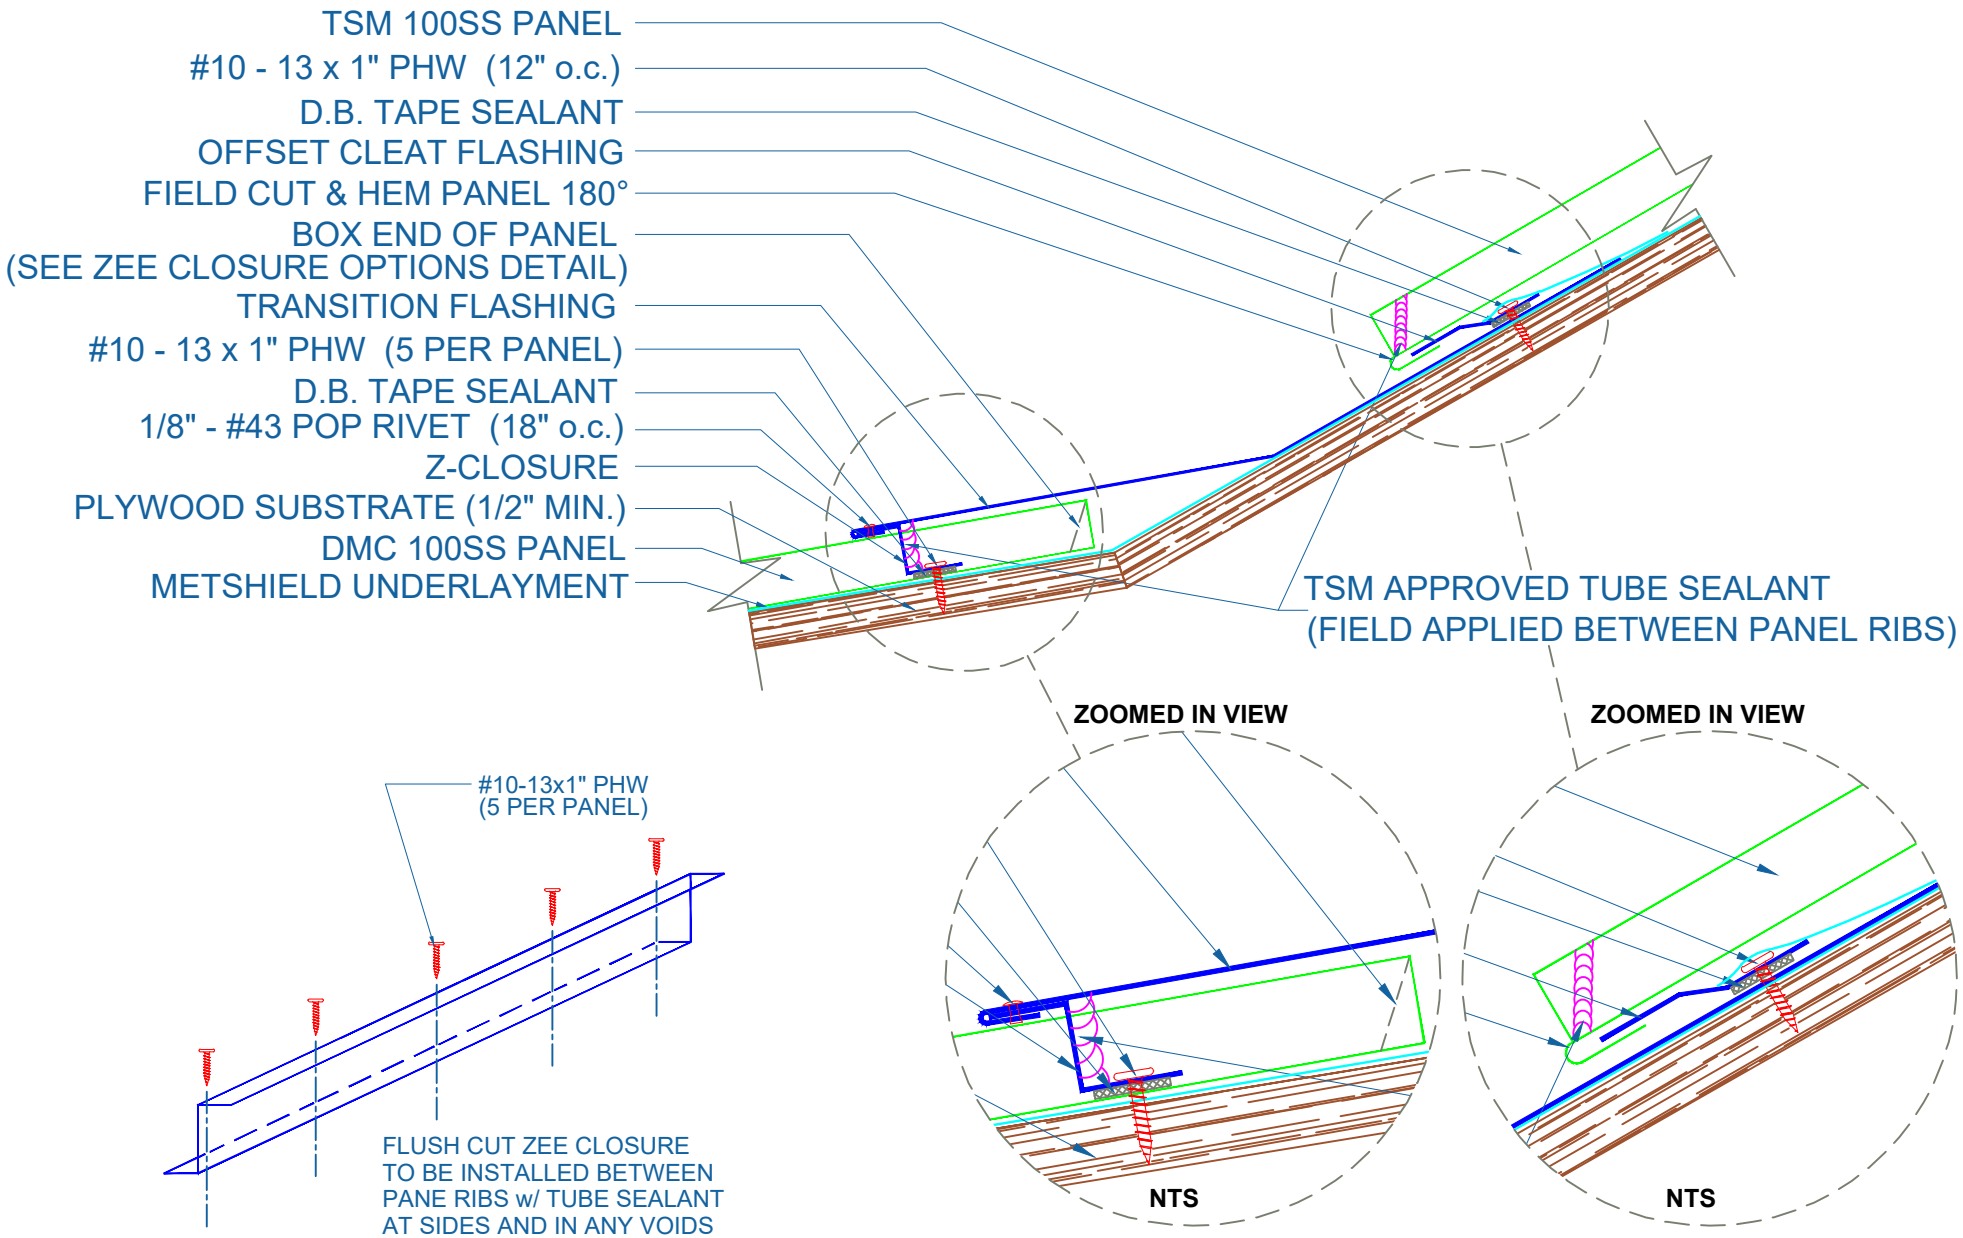

TRANSITION

SCALE: 3" = 1'-0"

EFFECTIVE DATE: 08-09-17
SUBJECT TO CHANGE WITHOUT NOTICE

TRI-STATE METALS LLC
41 N. LAWN AVE
ELMSFORD, NY 10523
P: 914-347-8157